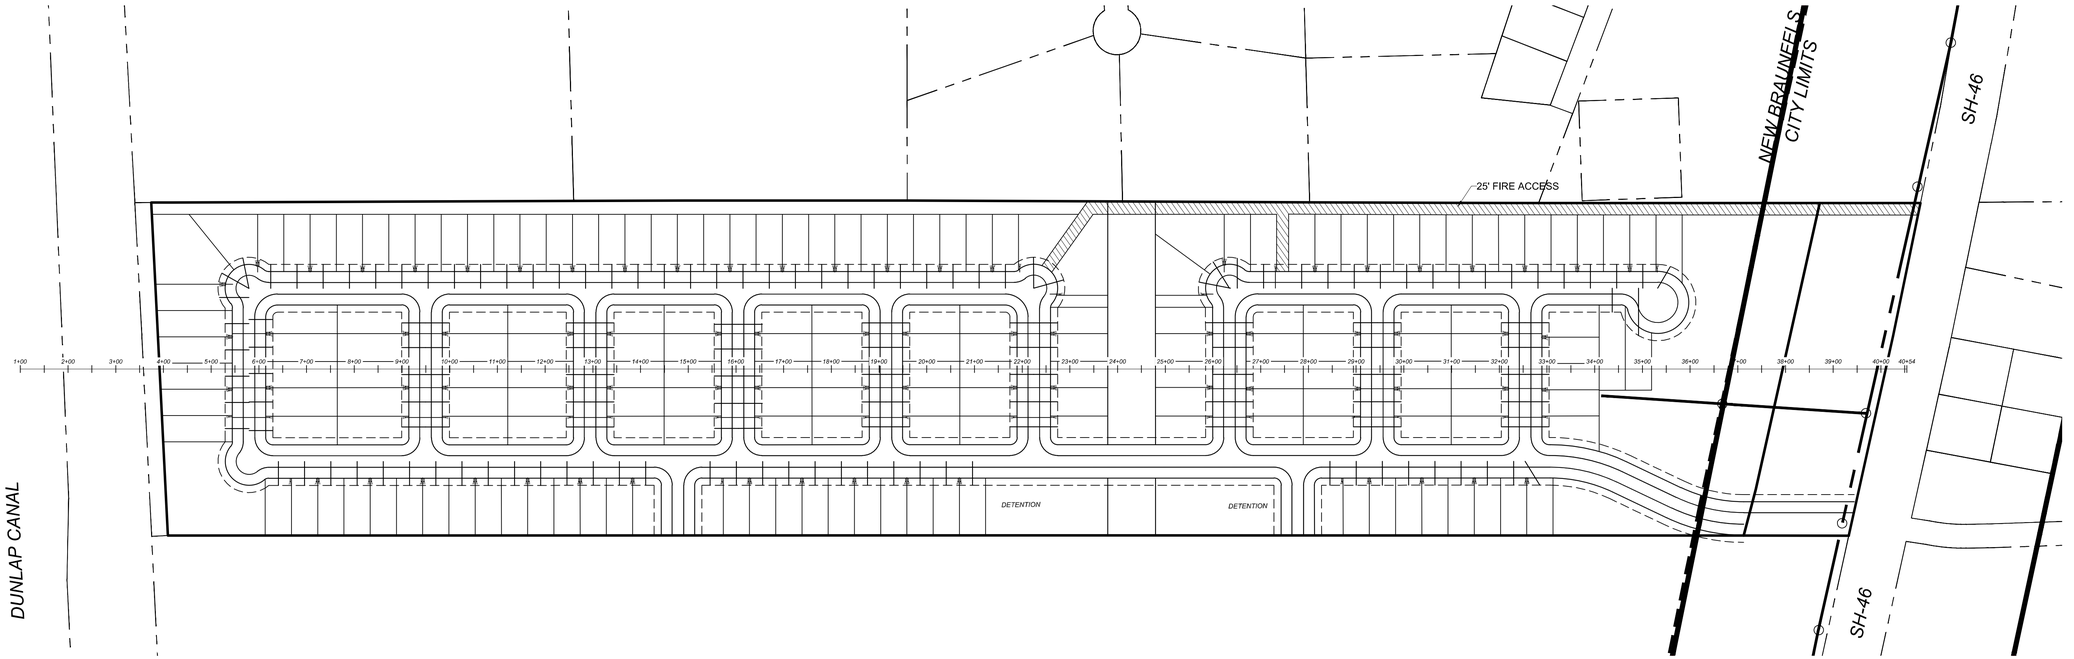

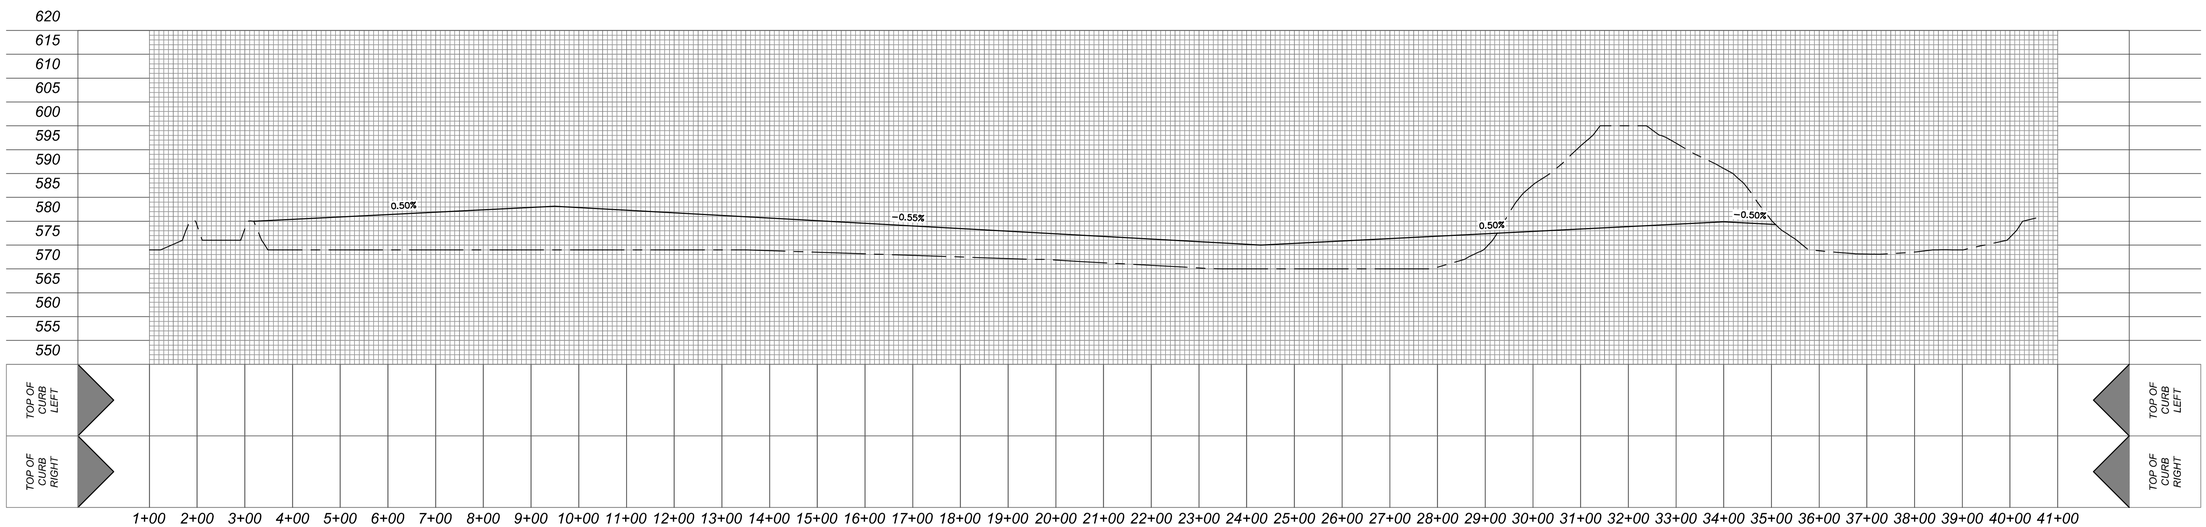

SCALE : 1"=150'
0' 150' 300'

Colliers
Engineering & Design
www.colliersengineering.com

Copyright © 2024, Colliers Engineering & Design All Rights Reserved. This drawing and all the information contained herein is authorized for use only by the party for whom the services were contracted or to whom it is certified. This drawing may not be copied, reused, disclosed, distributed or relied upon for any other purpose without the express written consent of Colliers Engineering & Design.

Doing Business as MASER CONSULTING

811 Know what's below. Call before you dig.
PROTECT YOURSELF
ALL STATES REQUIRE NOTIFICATION OF EXCAVATORS, DESIGNERS, OR ANY PERSON PREPARING TO DISTURB THE EARTH'S SURFACE ANYWHERE IN ANY STATE
FOR STATE SPECIFIC DIRECT PHONE NUMBERS VISIT: WWW.CALL811.COM

REV	DATE	DRAWN BY	DESCRIPTION

AQUE TRACT

Colliers Engineering & Design
HOLMDEL (Headquarters)
101 Crawfords Corner Road, Suite 3400
Holmdel, NJ 07733
Phone: 732.383.1950
COLLIERS ENGINEERING & DESIGN, PEC. DOING BUSINESS AS MASER CONSULTING

SCALE:	DATE:	DRAWN BY:	CHECKED BY:
AS SHOWN	XX/XX/XX	XXX	XXX

PROJECT NUMBER: XXXXXXXXXX
DRAWING NAME: MT4170101_AS

SHEET TITLE:
AQUE TRACT GRADING EXHIBIT

SHEET NUMBER:
EX - 1

NOTE: DO NOT SCALE DRAWINGS FOR CONSTRUCTION.

\Design\Civil\2Q\AMTITIES\MT4170101_AS.dwg 24/26 By: ASERNA